PROVISIONAL RESIDENTIAL LAYOUT PLAN

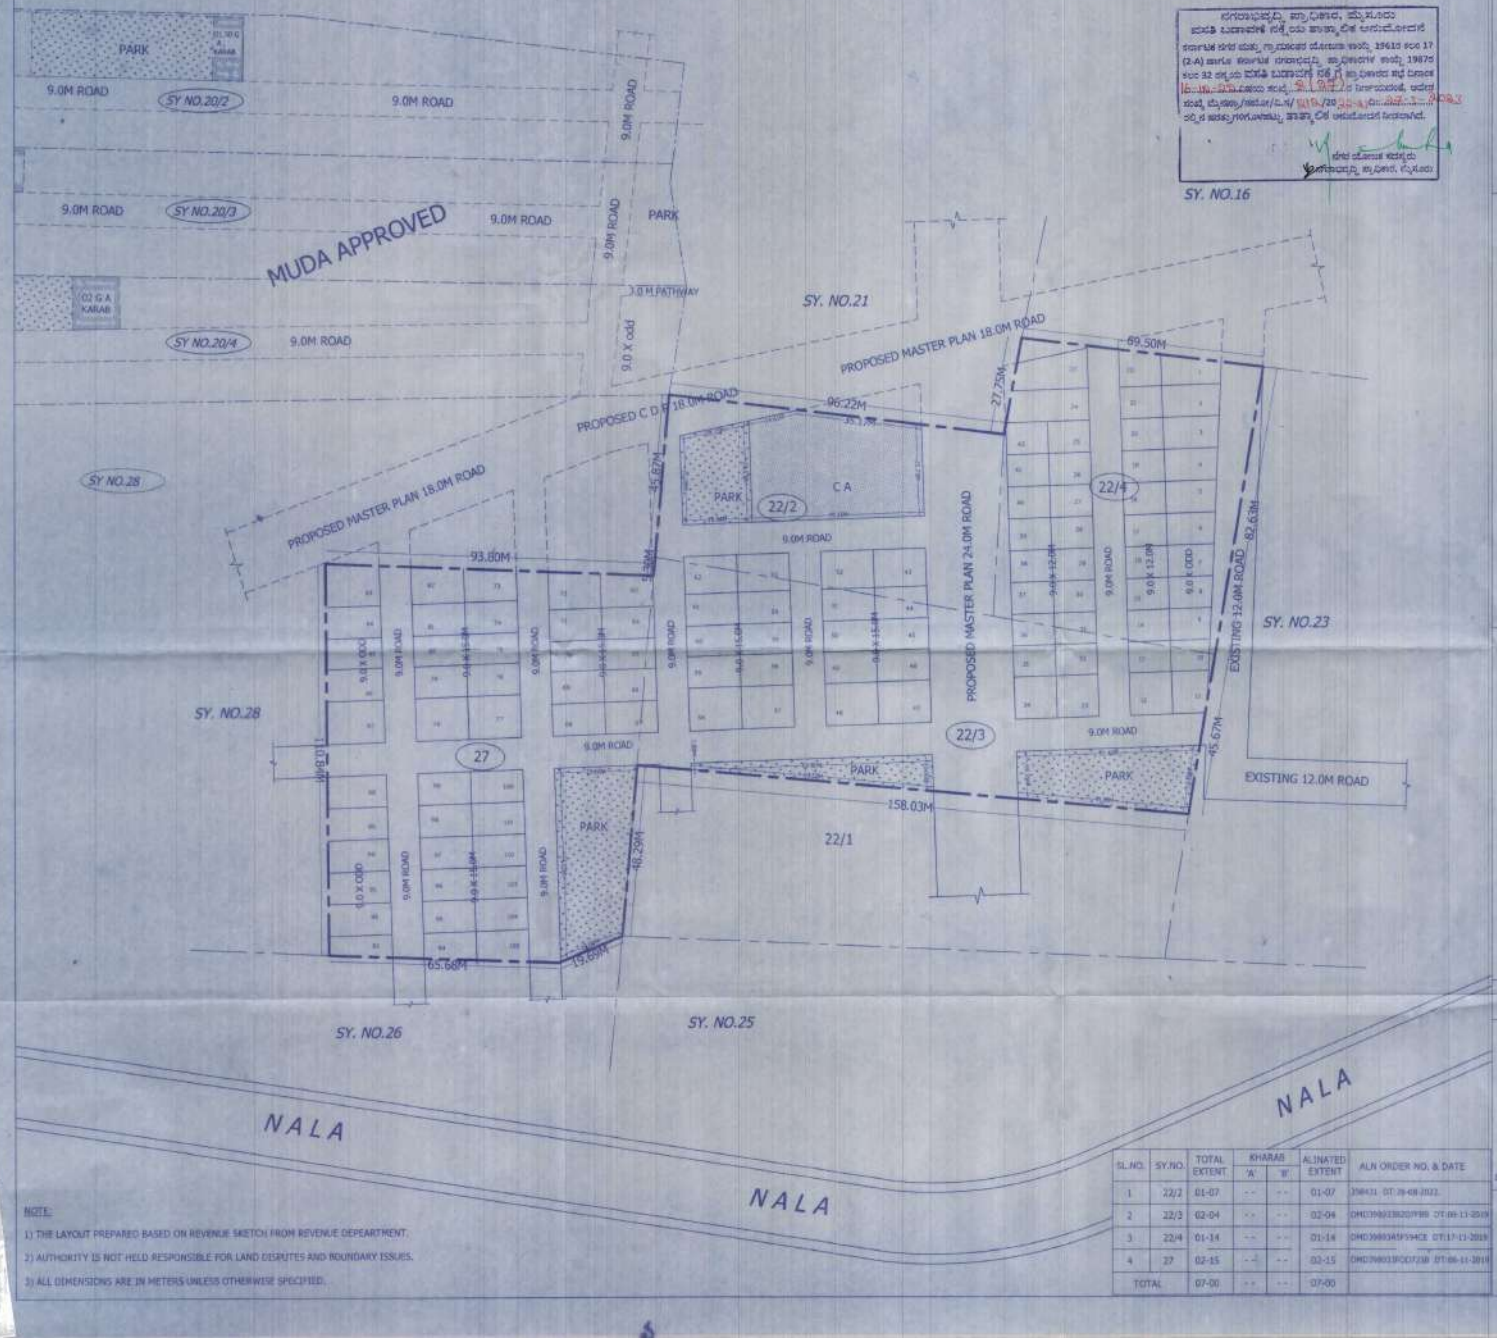

SY. NO.16

KEY PLAN (NTS)

LAND USE ANALYSIS

SL NO.	LANDUSE	AREA IN Sqm.	PERCENTAGE TO TOTAL AREA
1	RESIDENTIAL	14137.43	49.95
2	CIVIC AMENITIES	1418.00	05.01
3	PARK	2836.26	10.02
4	ROAD	9906.26	35.02
	TOTAL	28297.95	100.00

GROSS EXTENT - 07A-00G
"A" KHARAB - 00G , "B" KHARAB - 00G.
GROSS EXTENT - 07A-00G

SITE ANALYSIS

SL NO.	SITES	R.S	O.S	C.S	TOTAL
1	9.0 X 15.0M	32	06	14	52
2	9.0 X 12.0M	24	04	03	31
3	9.0 X Odd	--	19	03	22
	TOTAL	56	29	20	105

NOTE:
1) THE LAYOUT PREPARED BASED ON REVENUE SKETCH FROM REVENUE DEPEARTMENT.
2) AUTHORITY IS NOT HELD RESPONSIBLE FOR LAND DISPUTES AND BOUNDARY ISSUES.
3) ALL DIMENSIONS ARE IN METERS UNLESS OTHERWISE SPECIFIED.

SL.NO.	SY.NO.	TOTAL EXTENT	KHARAB 'A'	KHARAB 'B'	ALIENATED EXTENT	ALN ORDER NO. & DATE
1	22/2	01-07	--	--	01-07	358431 DT:28-08-2021
2	22/3	02-04	--	--	02-04	DMD3980338203FBB DT:06-11-2018
3	22/4	01-14	--	--	01-14	DMD3980345F594CE DT:17-11-2018
4	27	02-15	--	--	02-15	DMD3980338DD72B8 DT:06-11-2018
TOTAL		07-00	--	--	07-00	

MYSORE URBAN DEVELOPMENT AUTHORITY.

PROVISIONAL RESIDENTIAL LAYOUT PLAN IN SY.NO.**22/2, 22/3, 22/4, 27** OF **YANDAHALLI** VILLAGE, VARUNA HOBLI, MYSORE.
IN AN EXTENT OF **07A-00G.**

OWNER: M/S PREMIO ESTATES REPRESENTED BY SRI DEGUPUDI SUMANTH KUMAR

SCALE=1:150

AUTHORITY RESOLUTION NO.: 8(27) DATED: 16-12-2022

TOWN PLANNER MEMBER

COMMISSIONER